ROEBUCK FOOTPATH LAYOUT

M = Metre
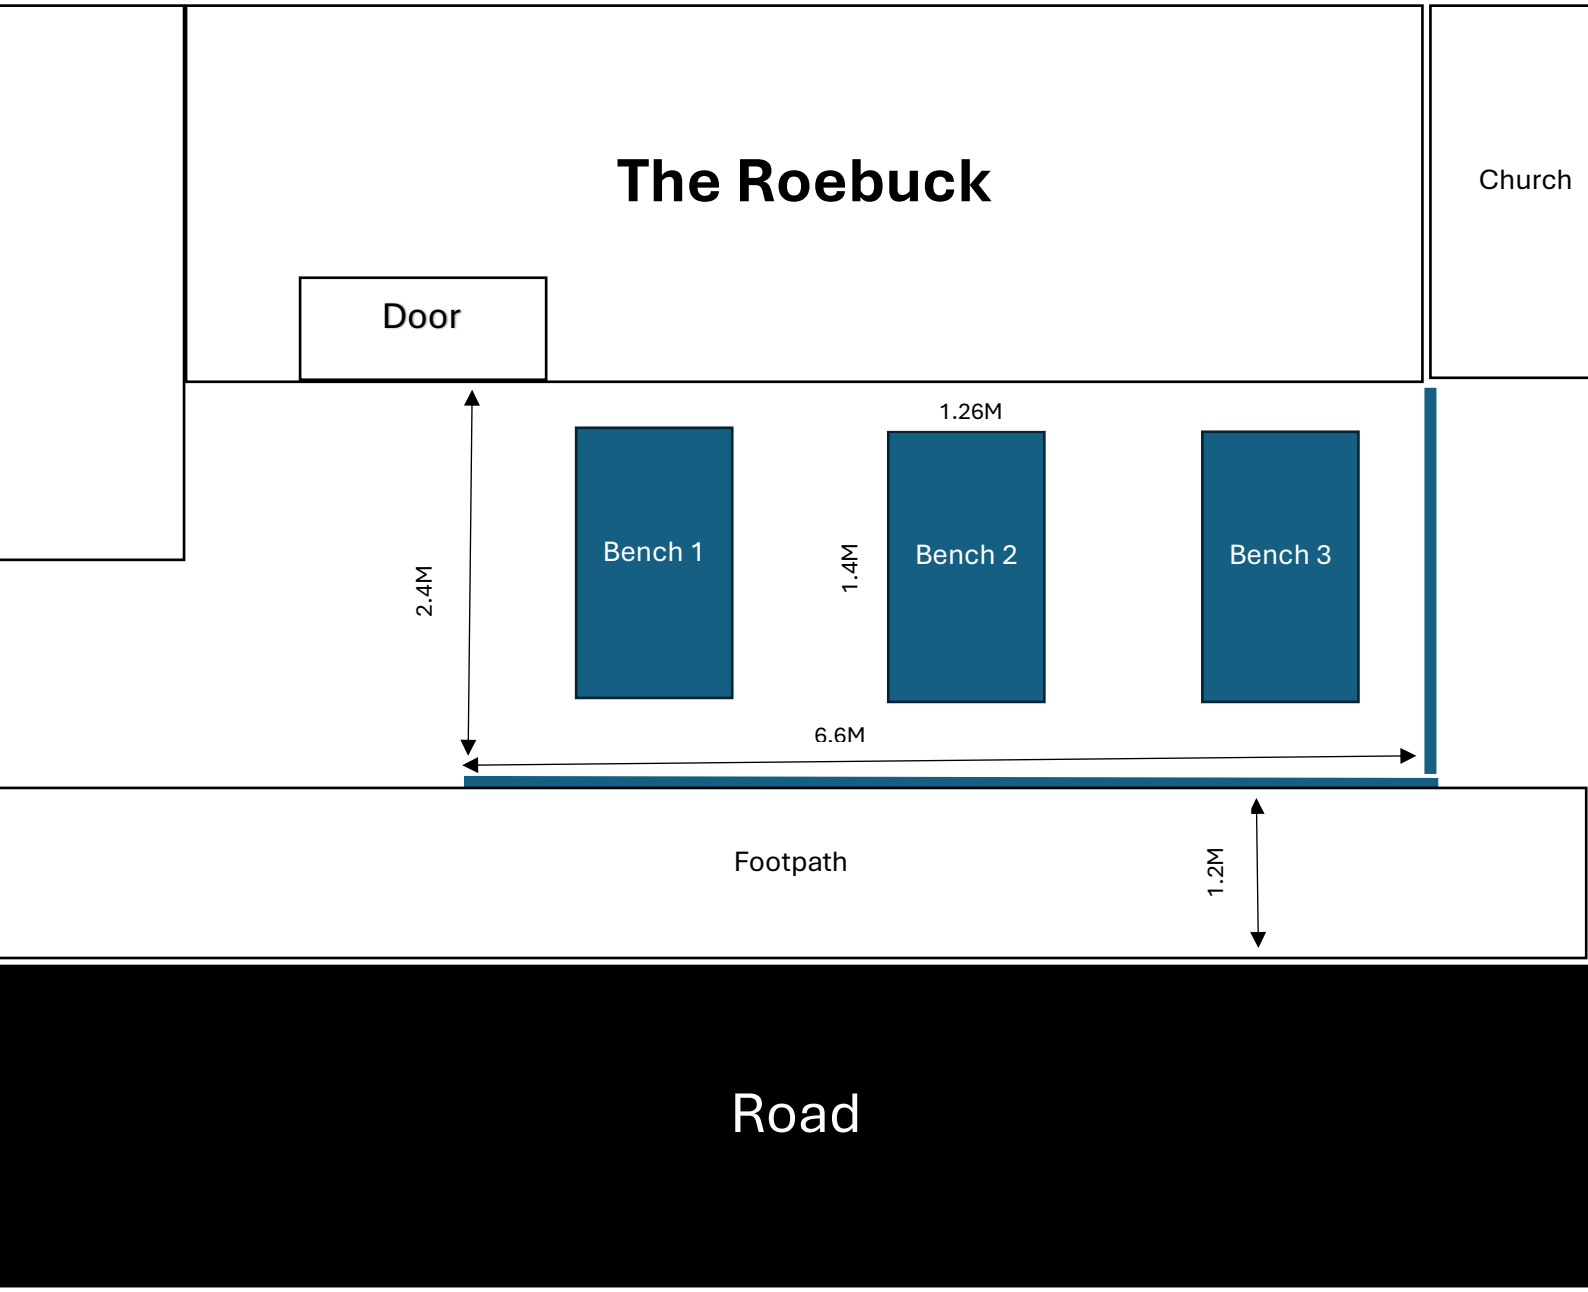
= Barrier